4. Sri Madivala Machideva Park

- Location Map

- **Brief description on the Project**

3) **Location – 1st Main Road SFS 407, Yelhanka New Town**

4) **Measurement – 332.00 Mtrs**

CIVIL SHINE ENGINEERING CONSULTANTS Bangalore

Scanned by TapScanner

5. **Unnikrishnan Park**

- **Location Map**

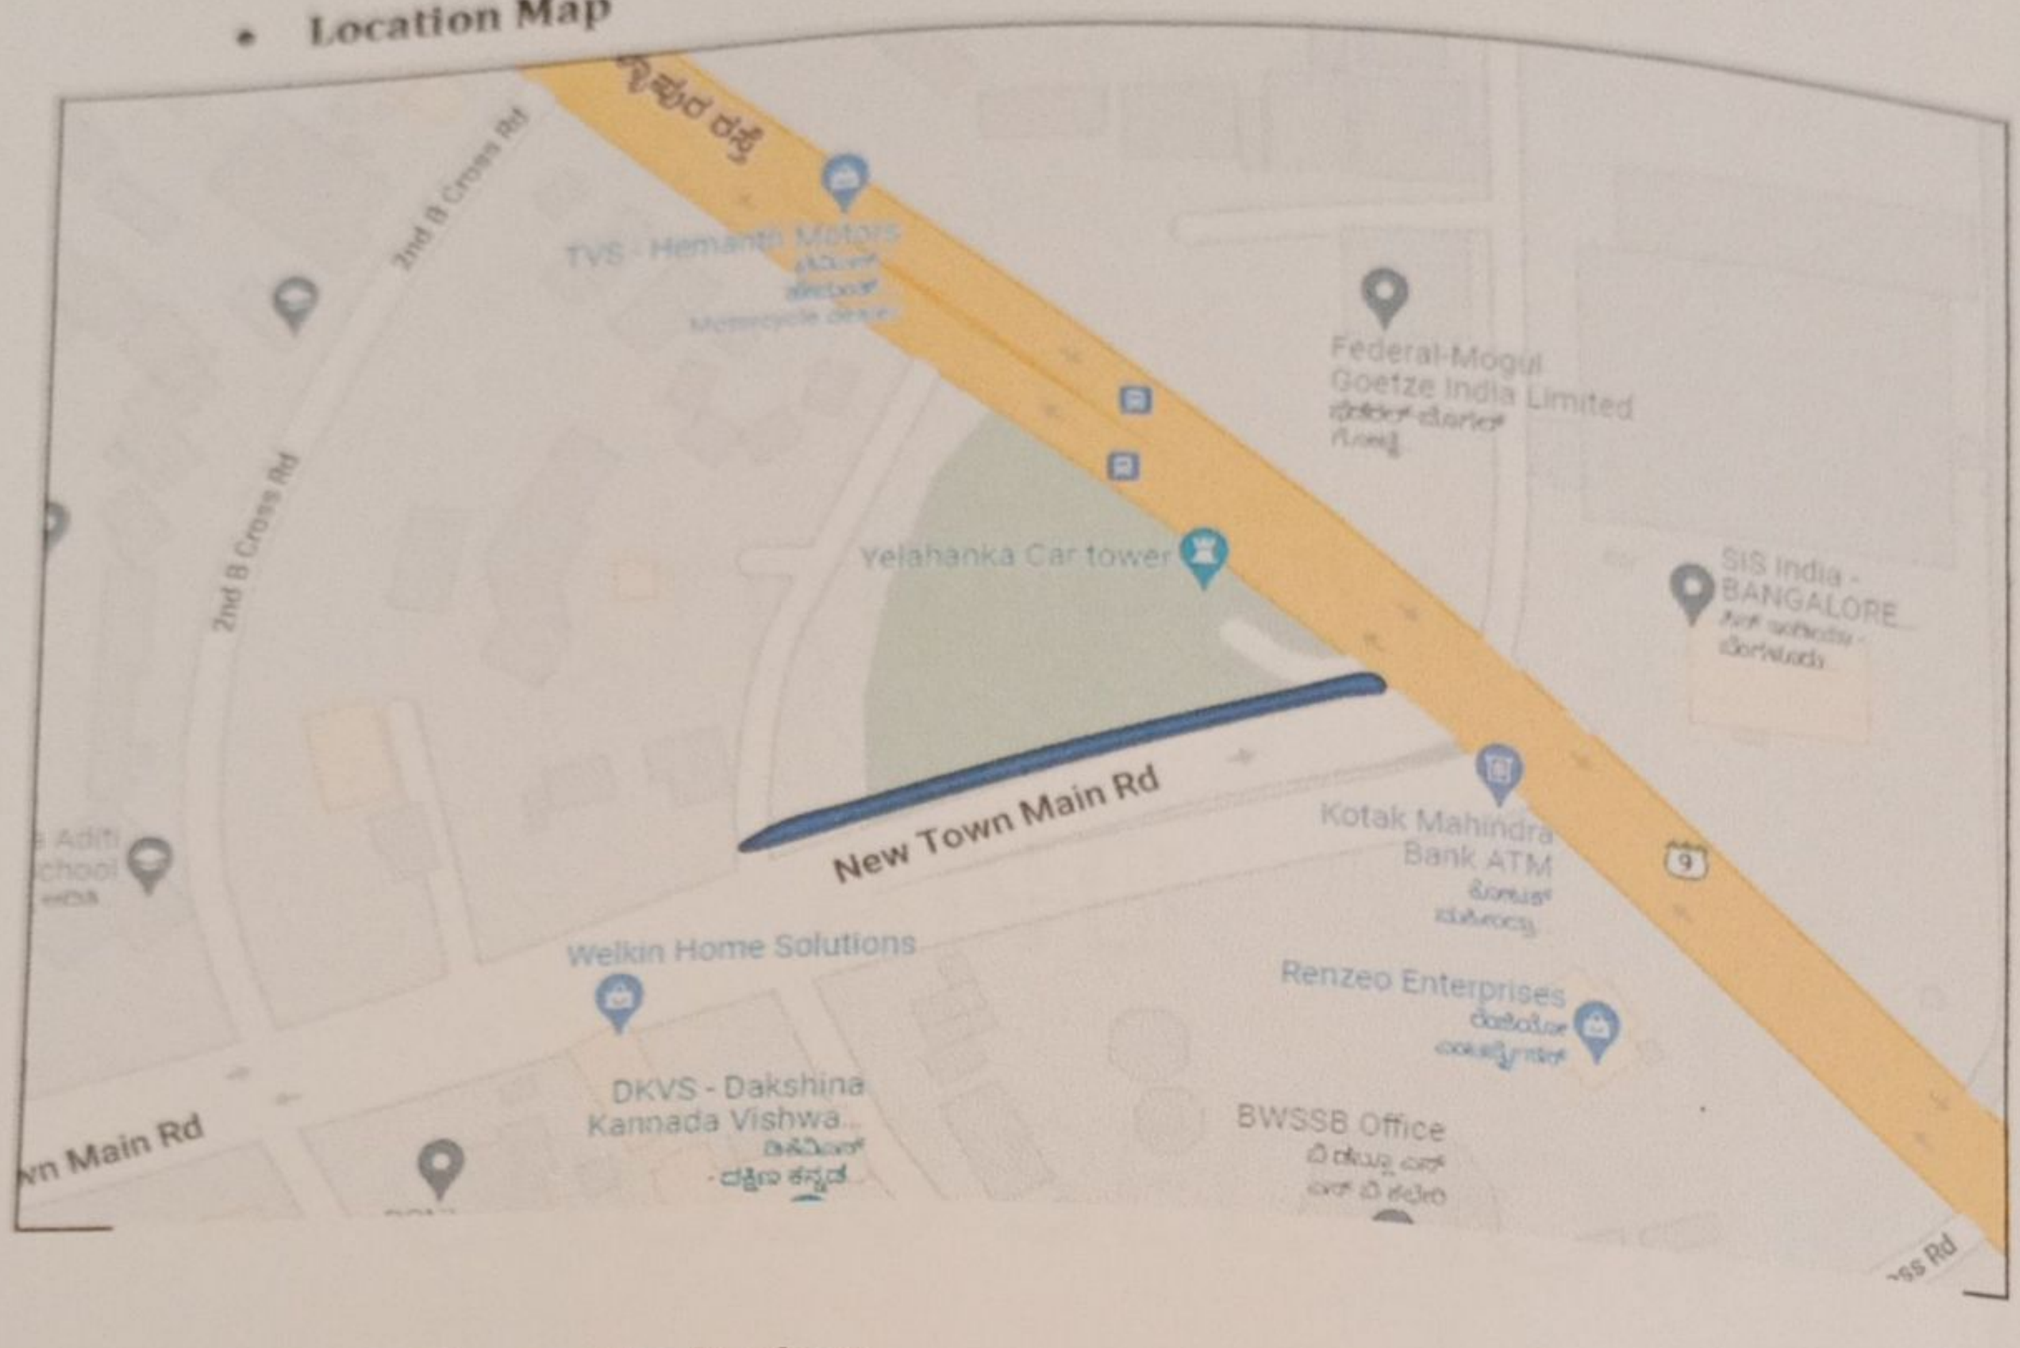

- **Brief description on the Project**

1) **Location – Sandeep Unnikrishanan Road, Yelhanka New Town**

2) **Measurement – 103.00 Mtrs**

CIVIL SHINE ENGINEERING CONSULTANTS Bangalore

Scanned by TapScanner

STRIP PLAN
AND
CROSS SECTION

Scanned by TapScanner

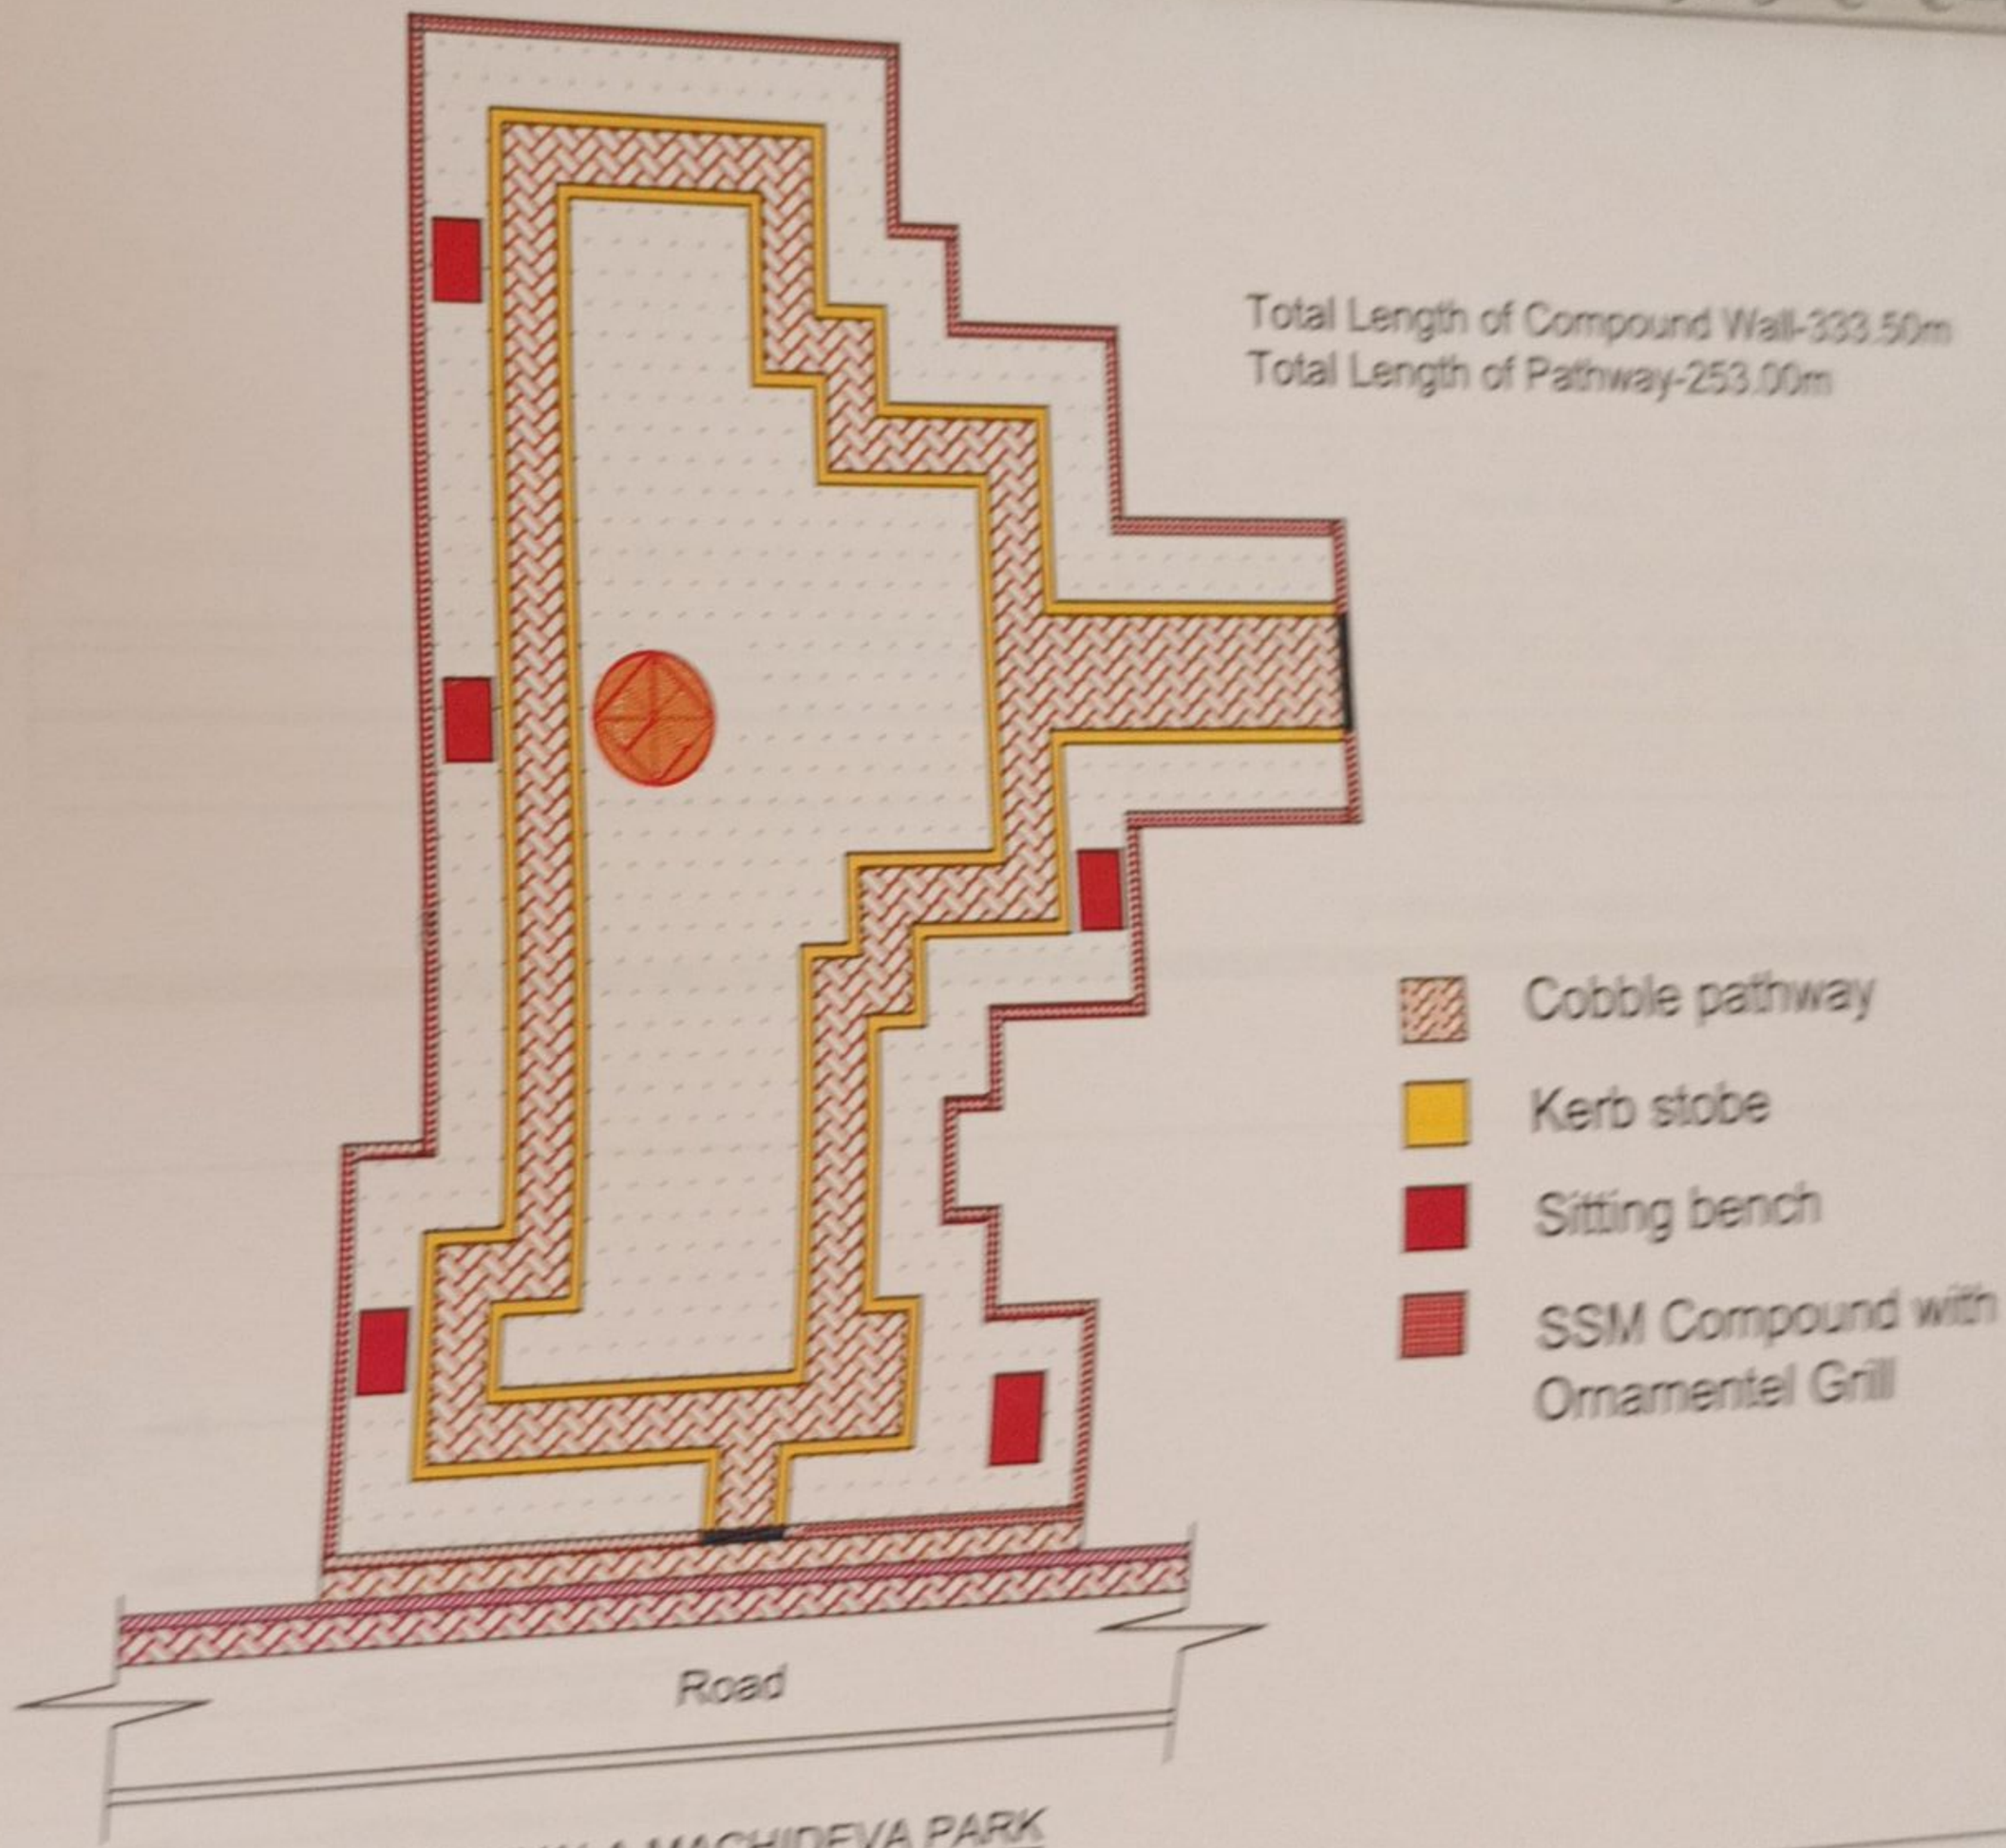

SRI MADIVALA MACHIDEVA PARK

CLINT	DRAWING TITLE	PROJECT NAME		SIGNATURES
	PLAN	Improvements and Development of Sri Madivala Machideva Park, Major Sandeep Unnikrishnan Park, in Attur Ward No-03 of Yelahanaka Assembly Constituency.		

SHINE ENGINEERING CONSULTANTS Bangalore

Scanned by TapScanner

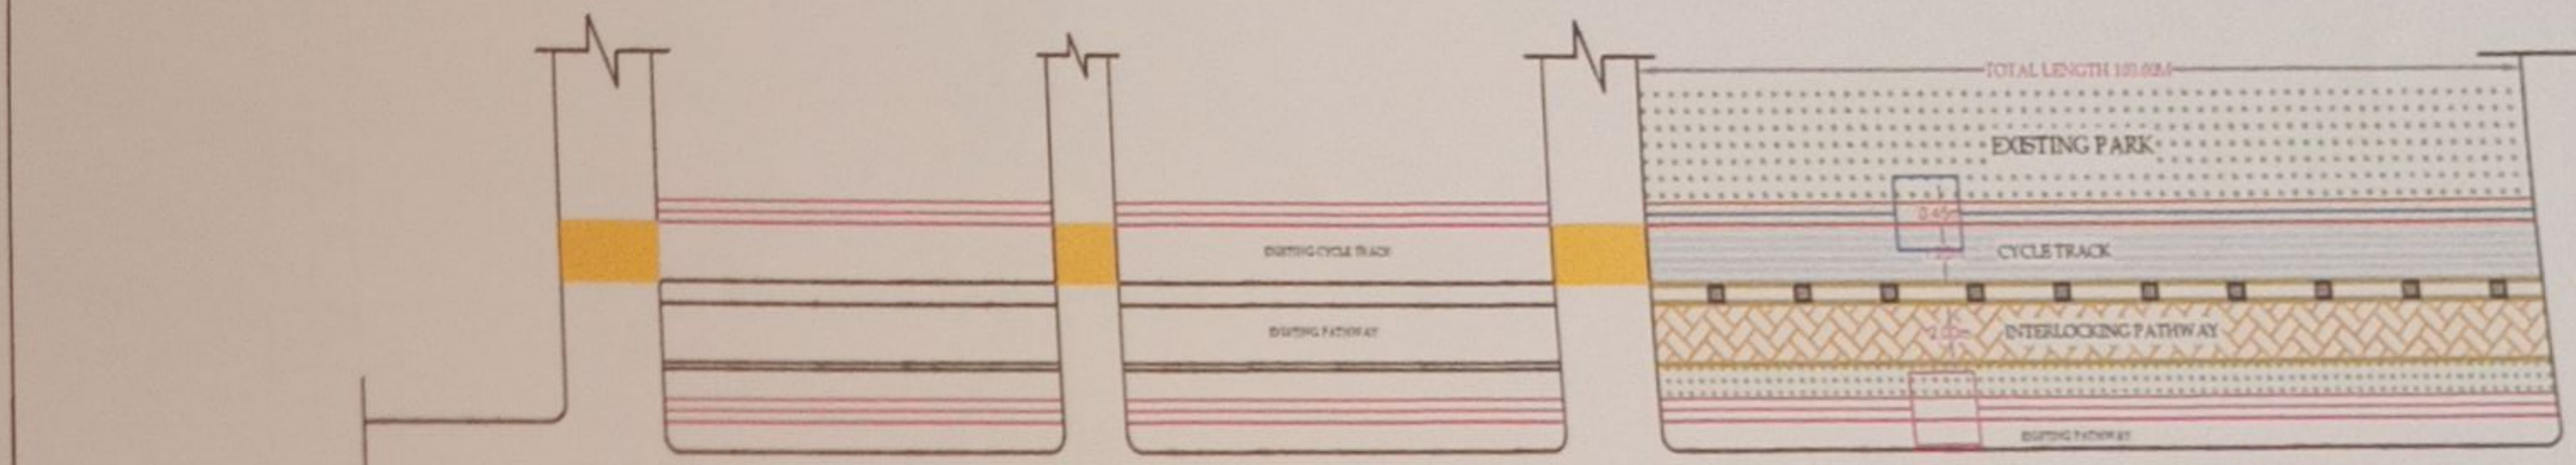

TOWARDS
DODDABALLAPURA

UNNIKRISHNAN MAIN ROAD

TOWARDS
M.S PLAYA

DODDABALAPURA MAIN ROAD

TOWARDS
BANGALORE CITY

CYCLE TRACK

INTERLOCKING
PAVER PATHWAY

56M COMPOUND WITH
ORNAMENEL GRILL

EXISTING ORNAMENTEL GRILL

CIVIL SHINE ENGINEERING CONSULTANTS
Bangalore

CONSULTANT	CLINT	DRAWING TITLE	PROJECT NAME		SIGNATURES
CIVIL SHINE ENGINEERING CONSULTANTS #36, 4th Cross Behind Infosys School, Veerabhadreshwara Nagar, Herahalli, Bengaluru-560097	BRUHATH BANGALORE MAHANAGARA PALIKE	STRIP PLAN	Improvements and Development of Sri Madivala Machideva Park, Major Sandeep Unnikrishnan Park, in Attur Ward No-03 of Yelahanaka Assembly Constituency.	N W E S	Asst. Engineer Project Division Yelahanaka,BBMP Asst. Executive Engineer Project Division Yelahanaka,BBMP

Scanned by TapScanner

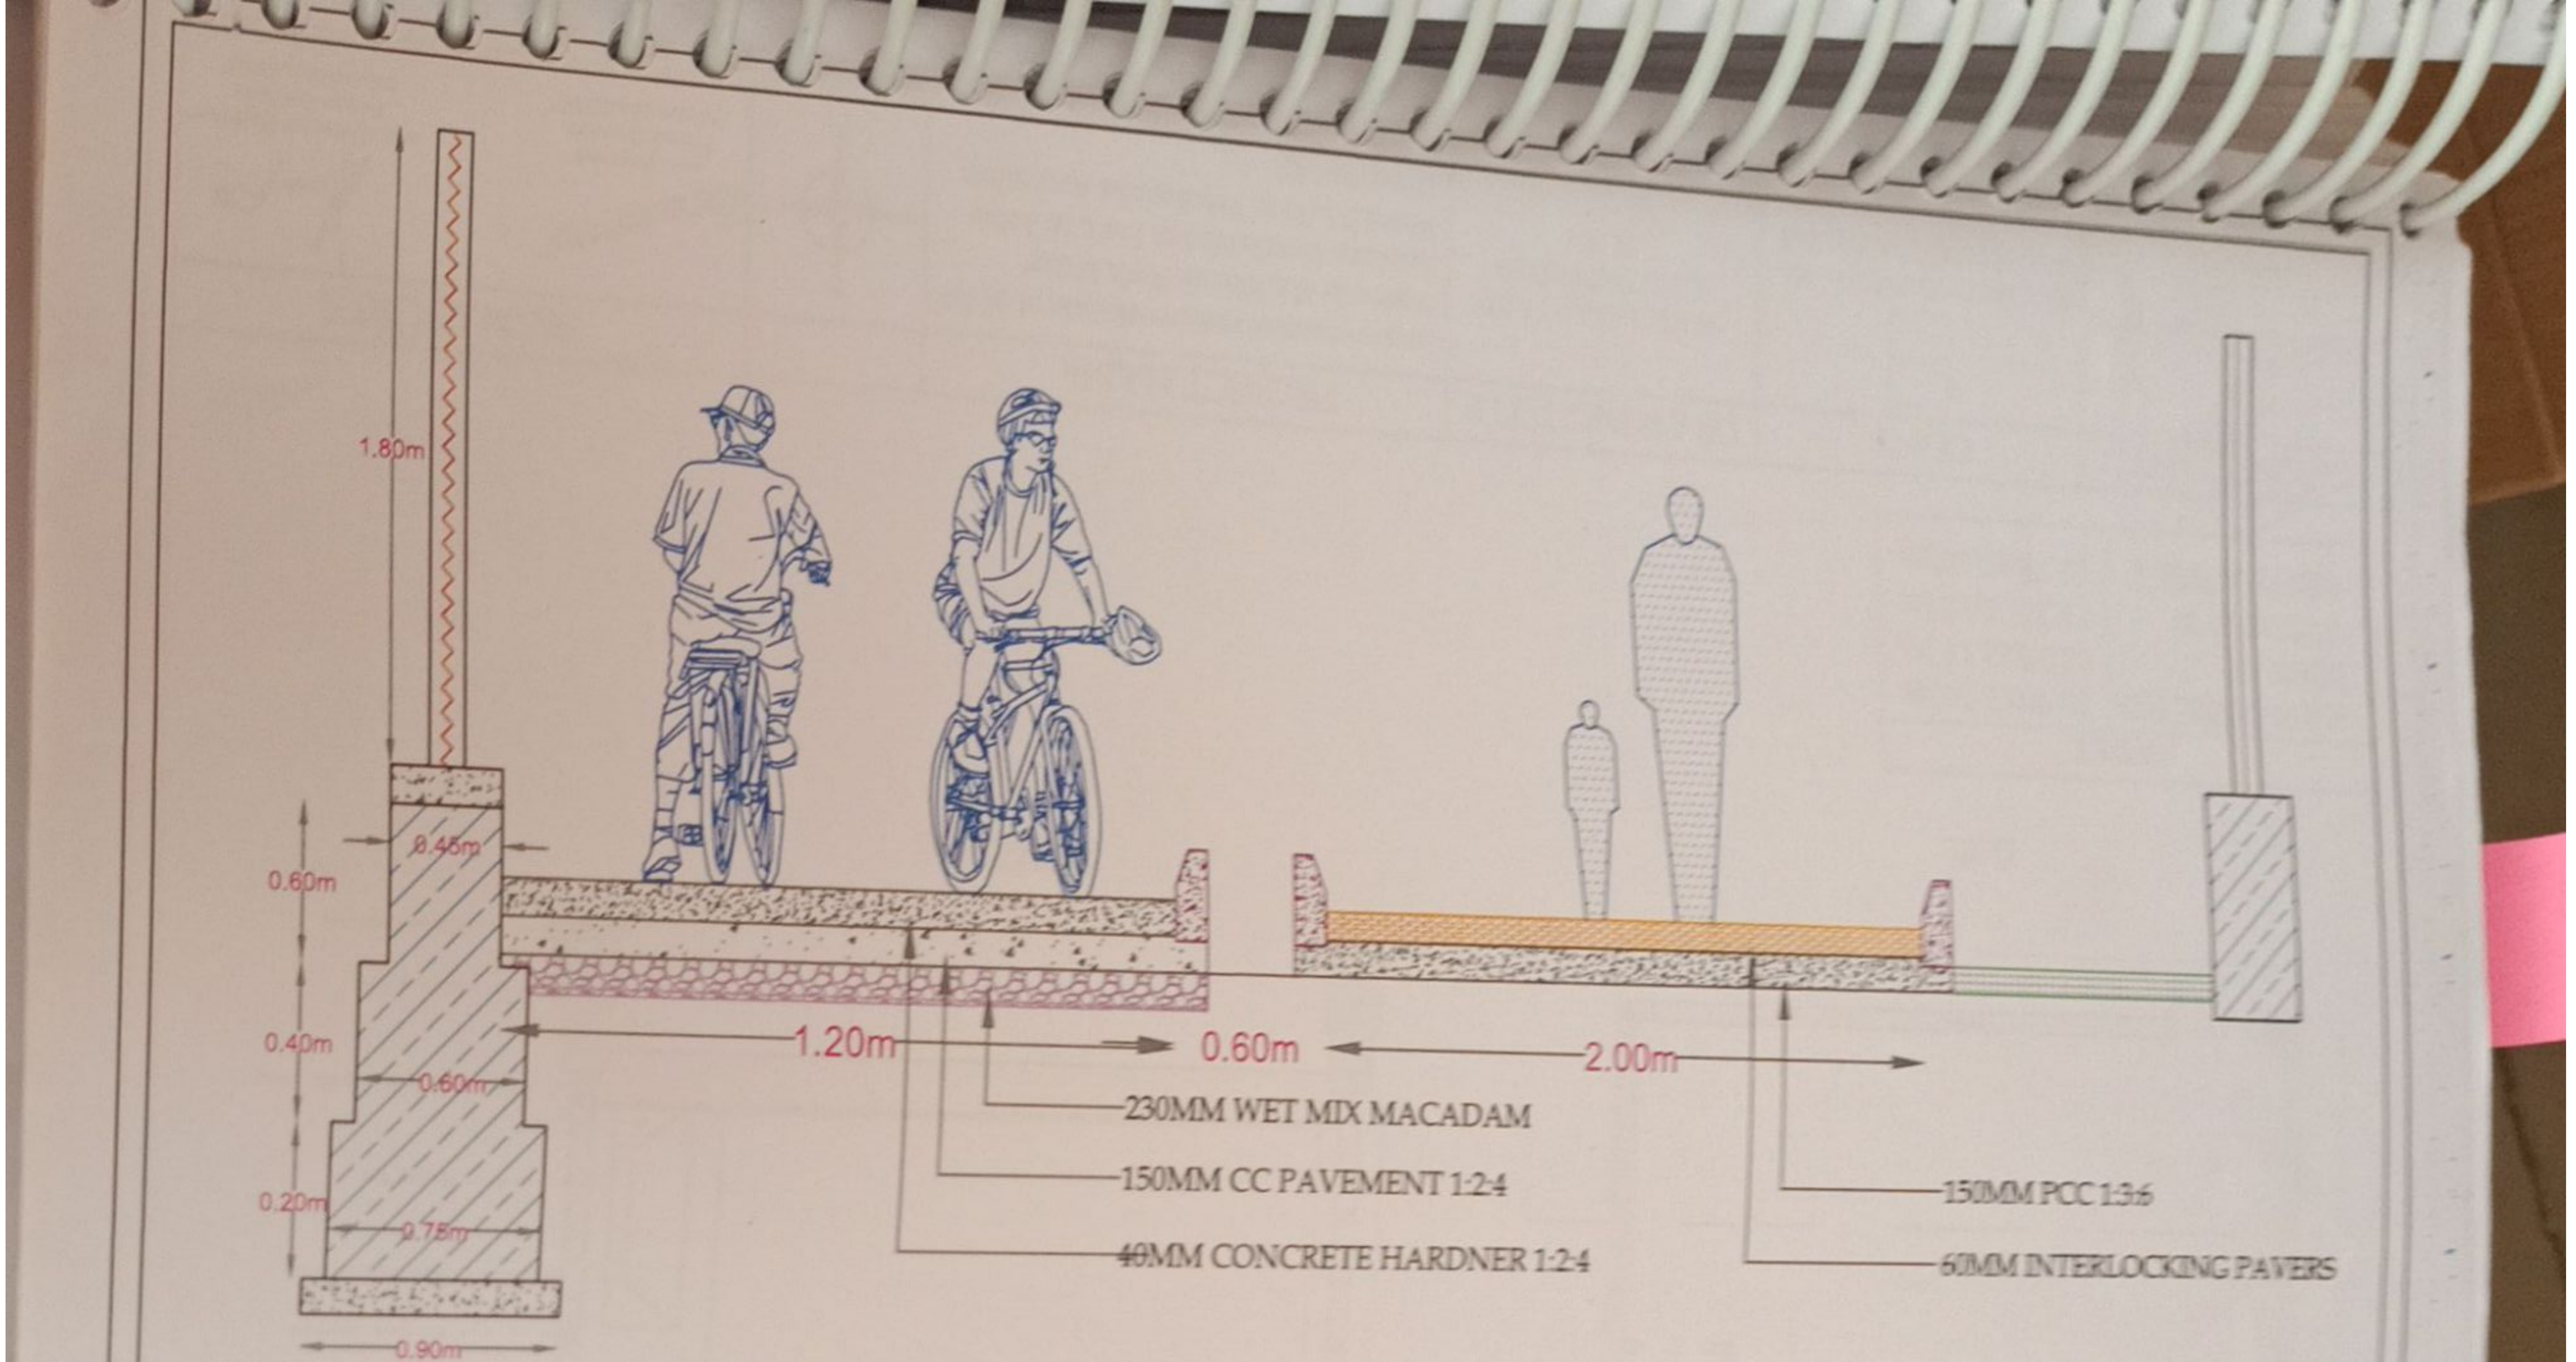

TYPICAL CROSS SECTION OF UNNIKRISHNAN MAIN ROAD

CONSULTANT	CLINT	DRAWING TITLE	PROJECT NAME		SIGNATURES
CIVIL SHINE ENGINEERING CONSULTANTS	BRUHATH BANGALORE MAHANAGARA PALIKE	CROSS SECTION	Improvements and Development of Sri Madivala Machideva Park, Major Sandeep Unnikrishnan Park, in Attur Ward No-03 of Yelahanaka Assembly Constituency.	N W E S	AMC Engineer Project Division Yelahanaka, BBMP / AMC Executive Engineer Project Division Yelahanaka, BBMP

Scanned by TapScanner

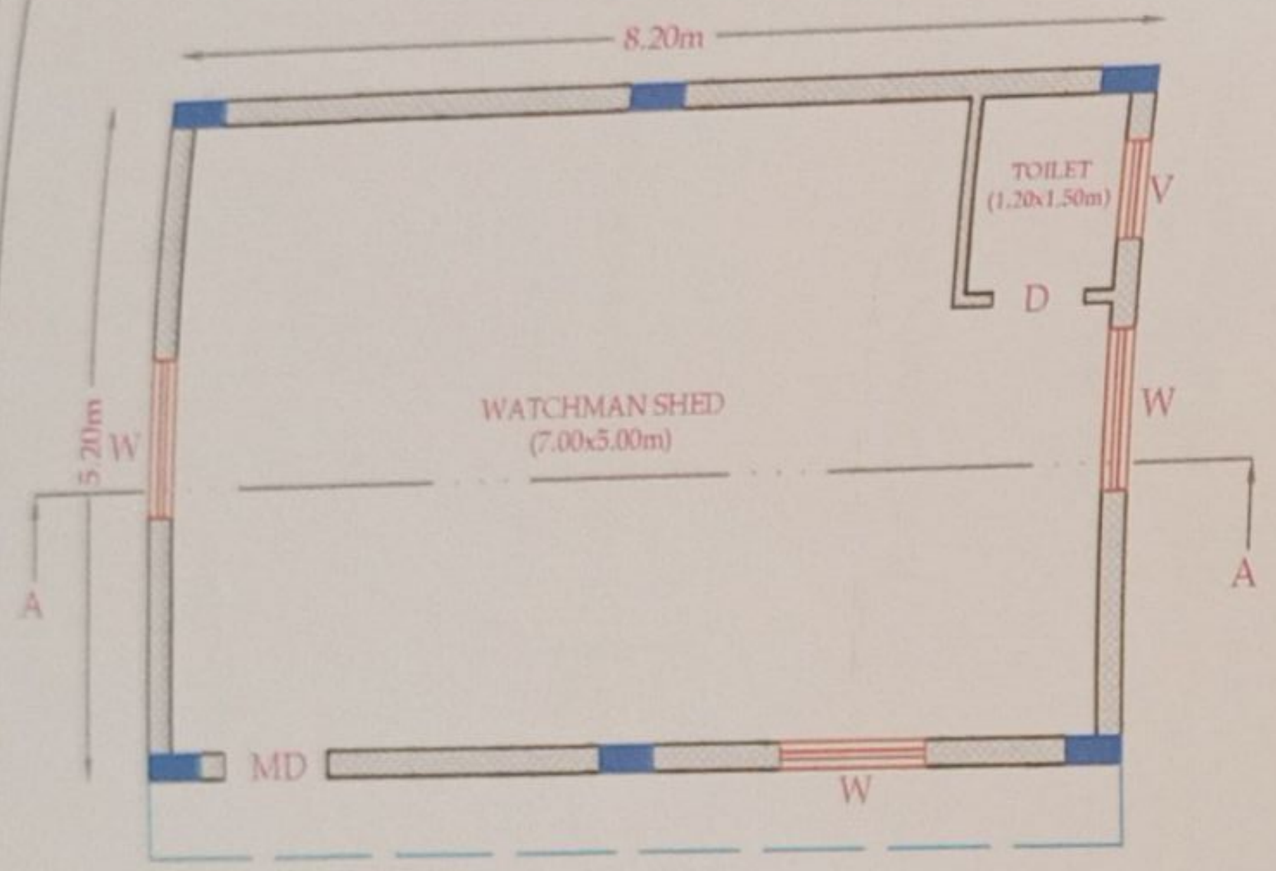

PLAN

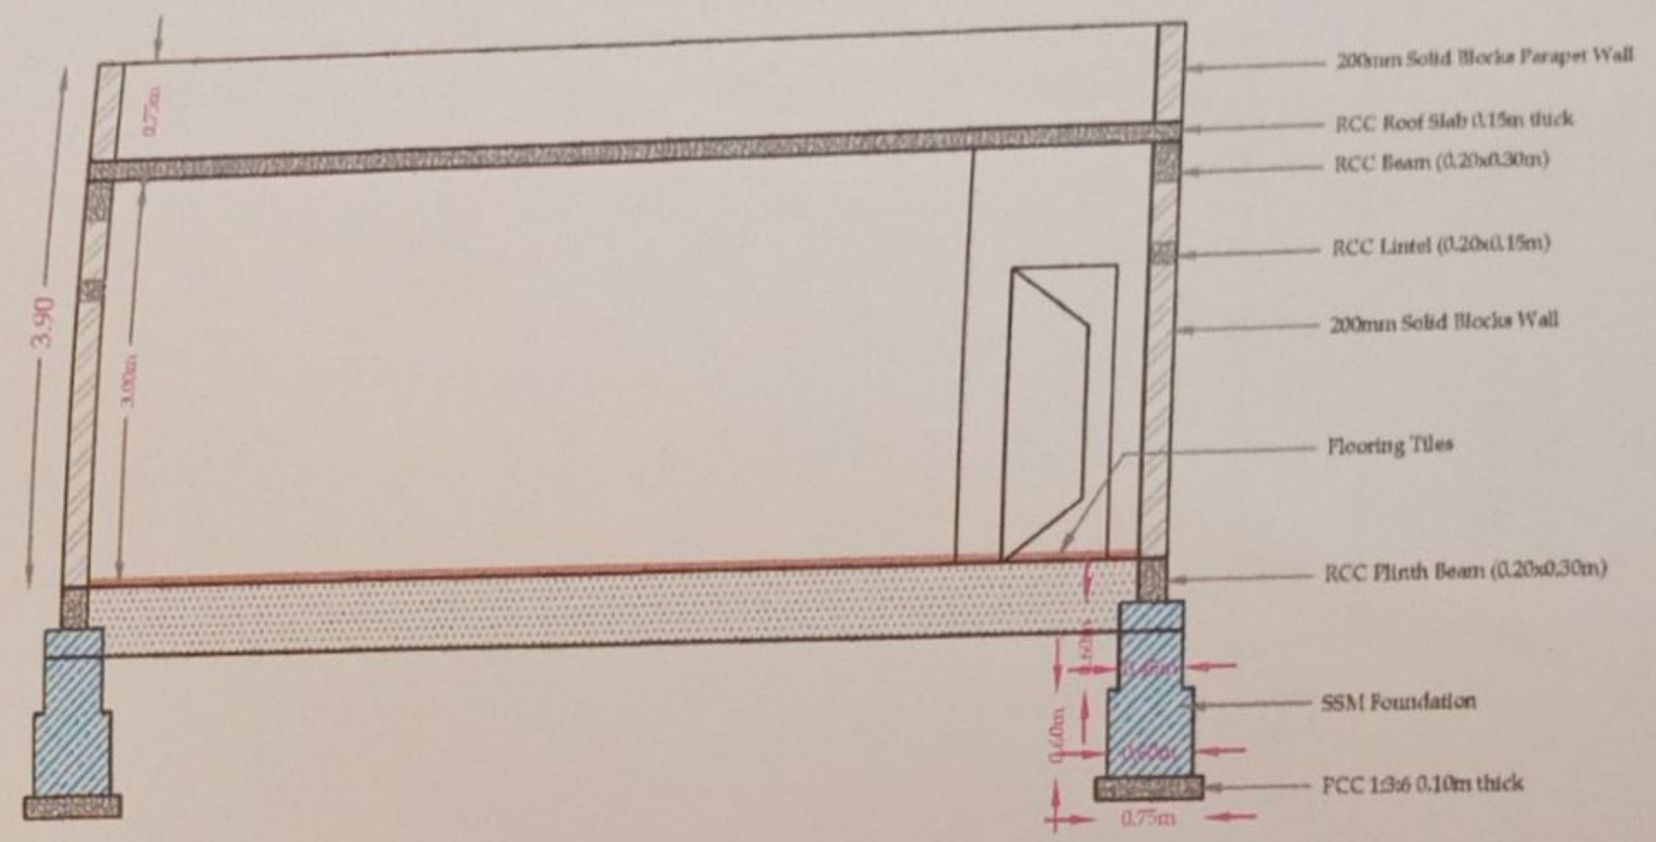

SECTION A-A

INDEX	
MAIN DOOR, MD	(0.90x2.10)m
DOOR, D	(0.75x2.10)m
WINDOW, W	(1.20x1.20)m
VENTILATOR, V	(0.75x0.60)m

CONSULTANT	CLINT	DRAWING TITLE	PROJECT NAME		SIGNATURES
CIVIL SHINE ENGINEERING CONSULTANTS	BRUHATH BANGALORE MAHANAGARA PALIKE	WATCHMAN SHED GROUND FLOOR PLAN	Improvements and Development of Sri Madivala Machideva Park, Major Sandeep Unnikrishnan Park, in Attur Ward No-03 of Yelahanaka Assembly Constituency.	N W E S	Asst. Engineer Project Division Yelahanaka, BBMP Asst. Executive Engineer Project Division Yelahanaka, BBMP

Scanned by TapScanner

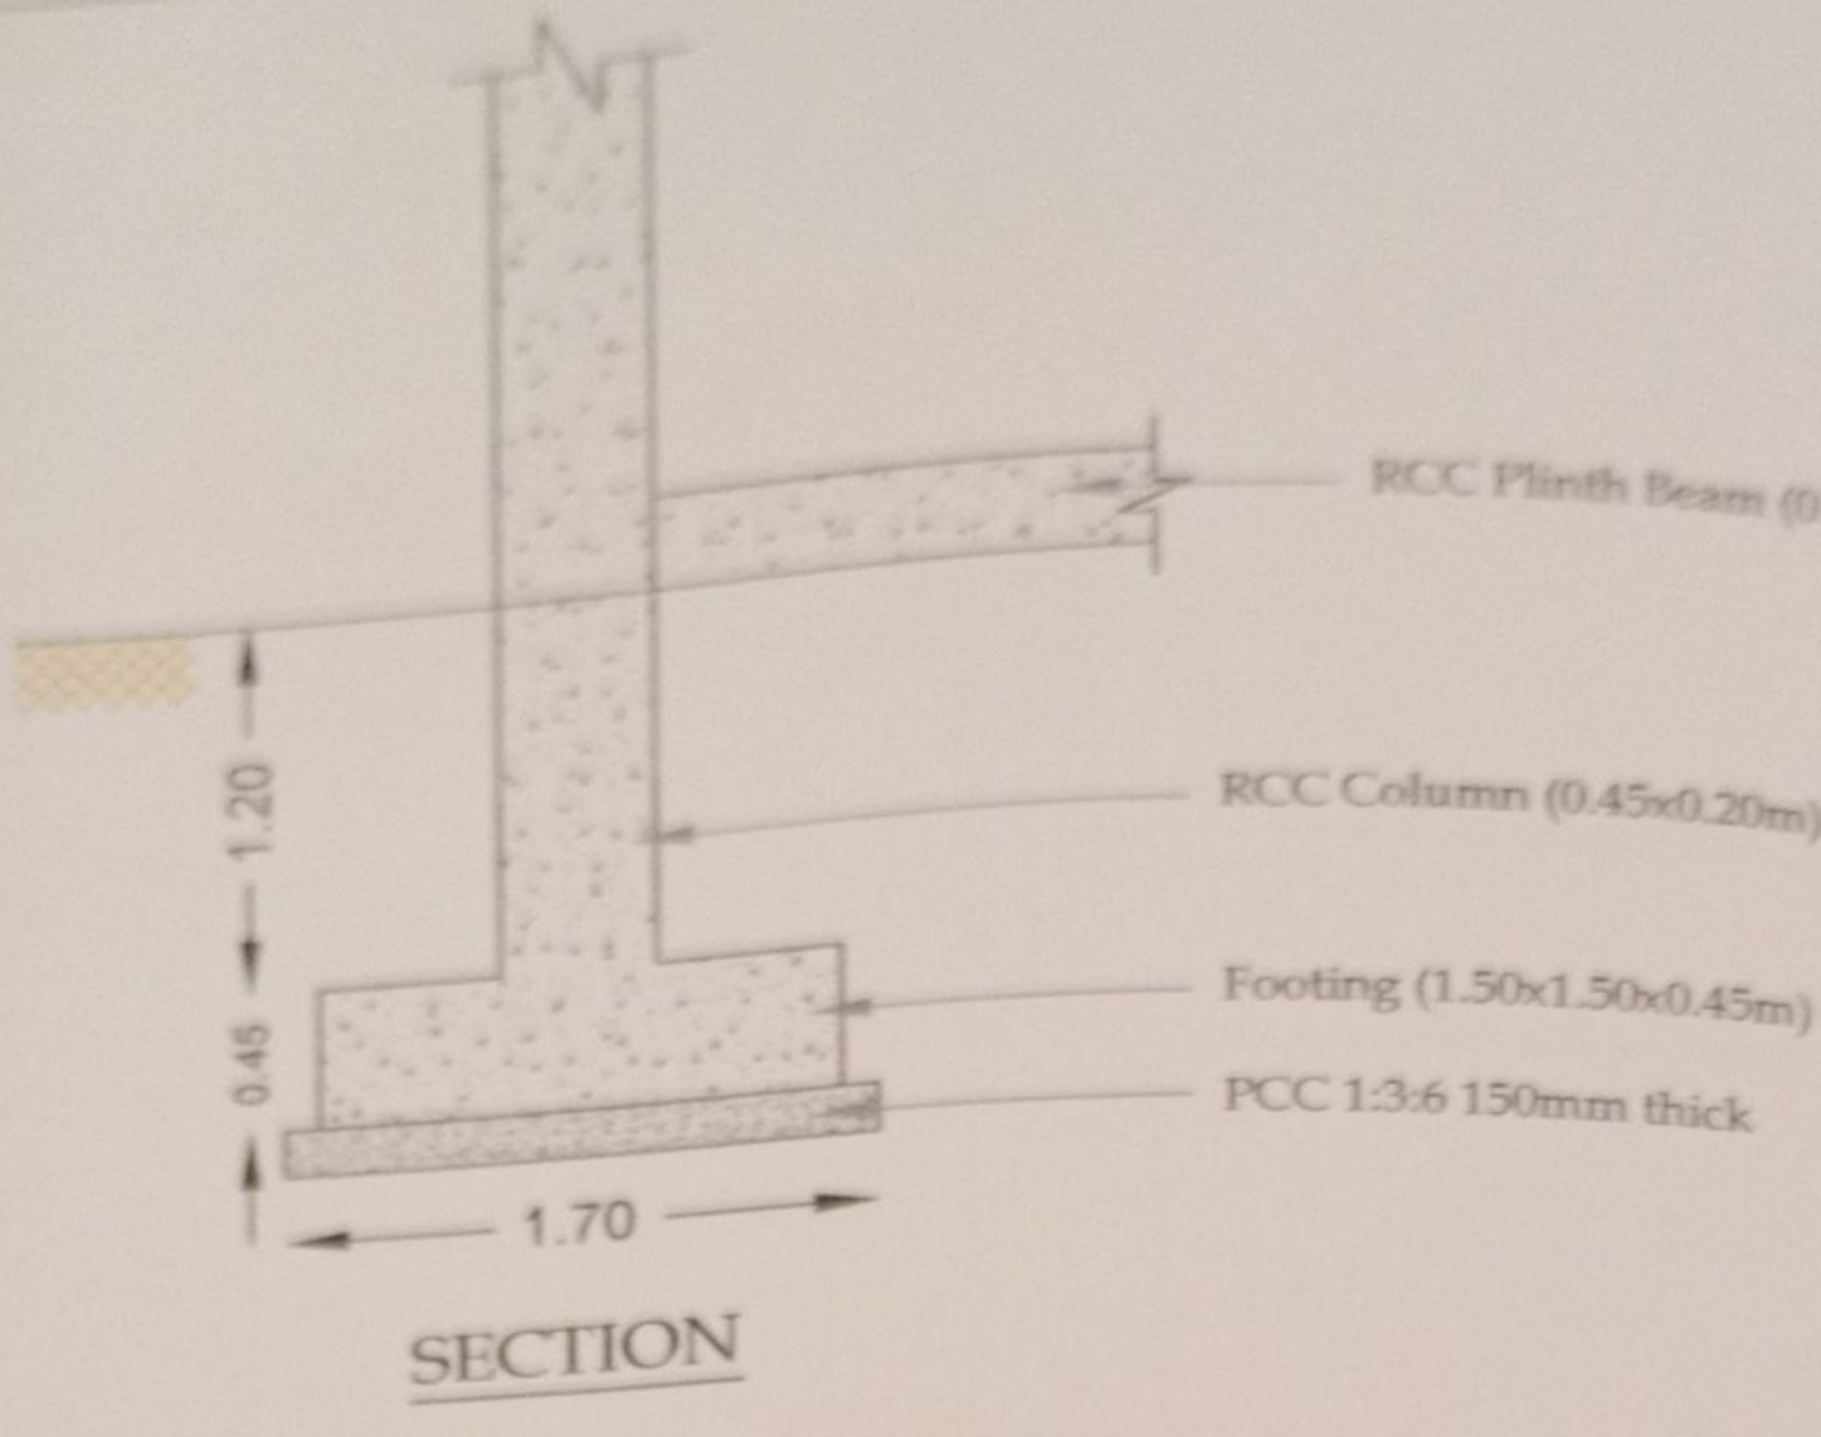

SECTION

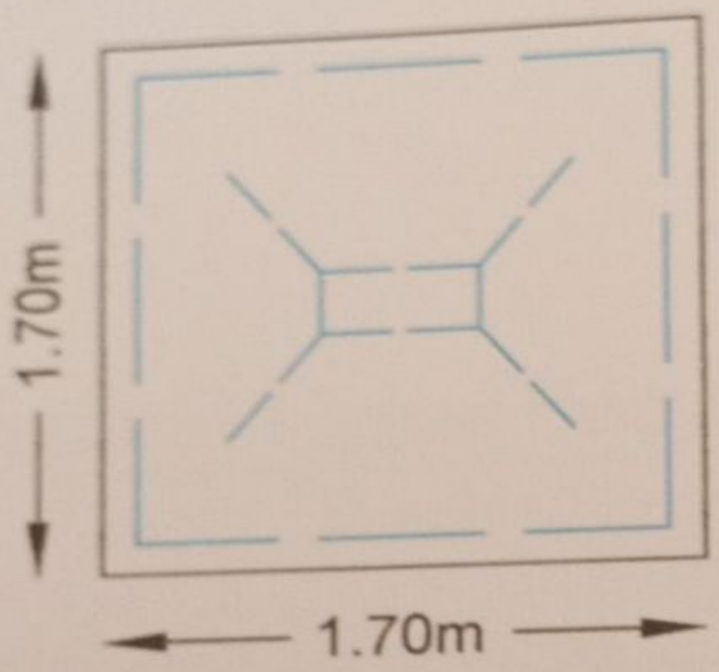

PLAN

PROJECT NAME	DRAWING TITLE	CLINT	CONSULTANT
Improvements and Development of Sri Madivala Machideva Park, Major Sandeep Unnikrishnan Park, in Attur Ward No-03 of Yelahanaka Assembly Constituency.	Column Details	BRUHATH BANGALORE MAHANAGARA PALIKE	CIVIL SHINE ENGINEERING CONSULTANTS

Scanned by TapScanner

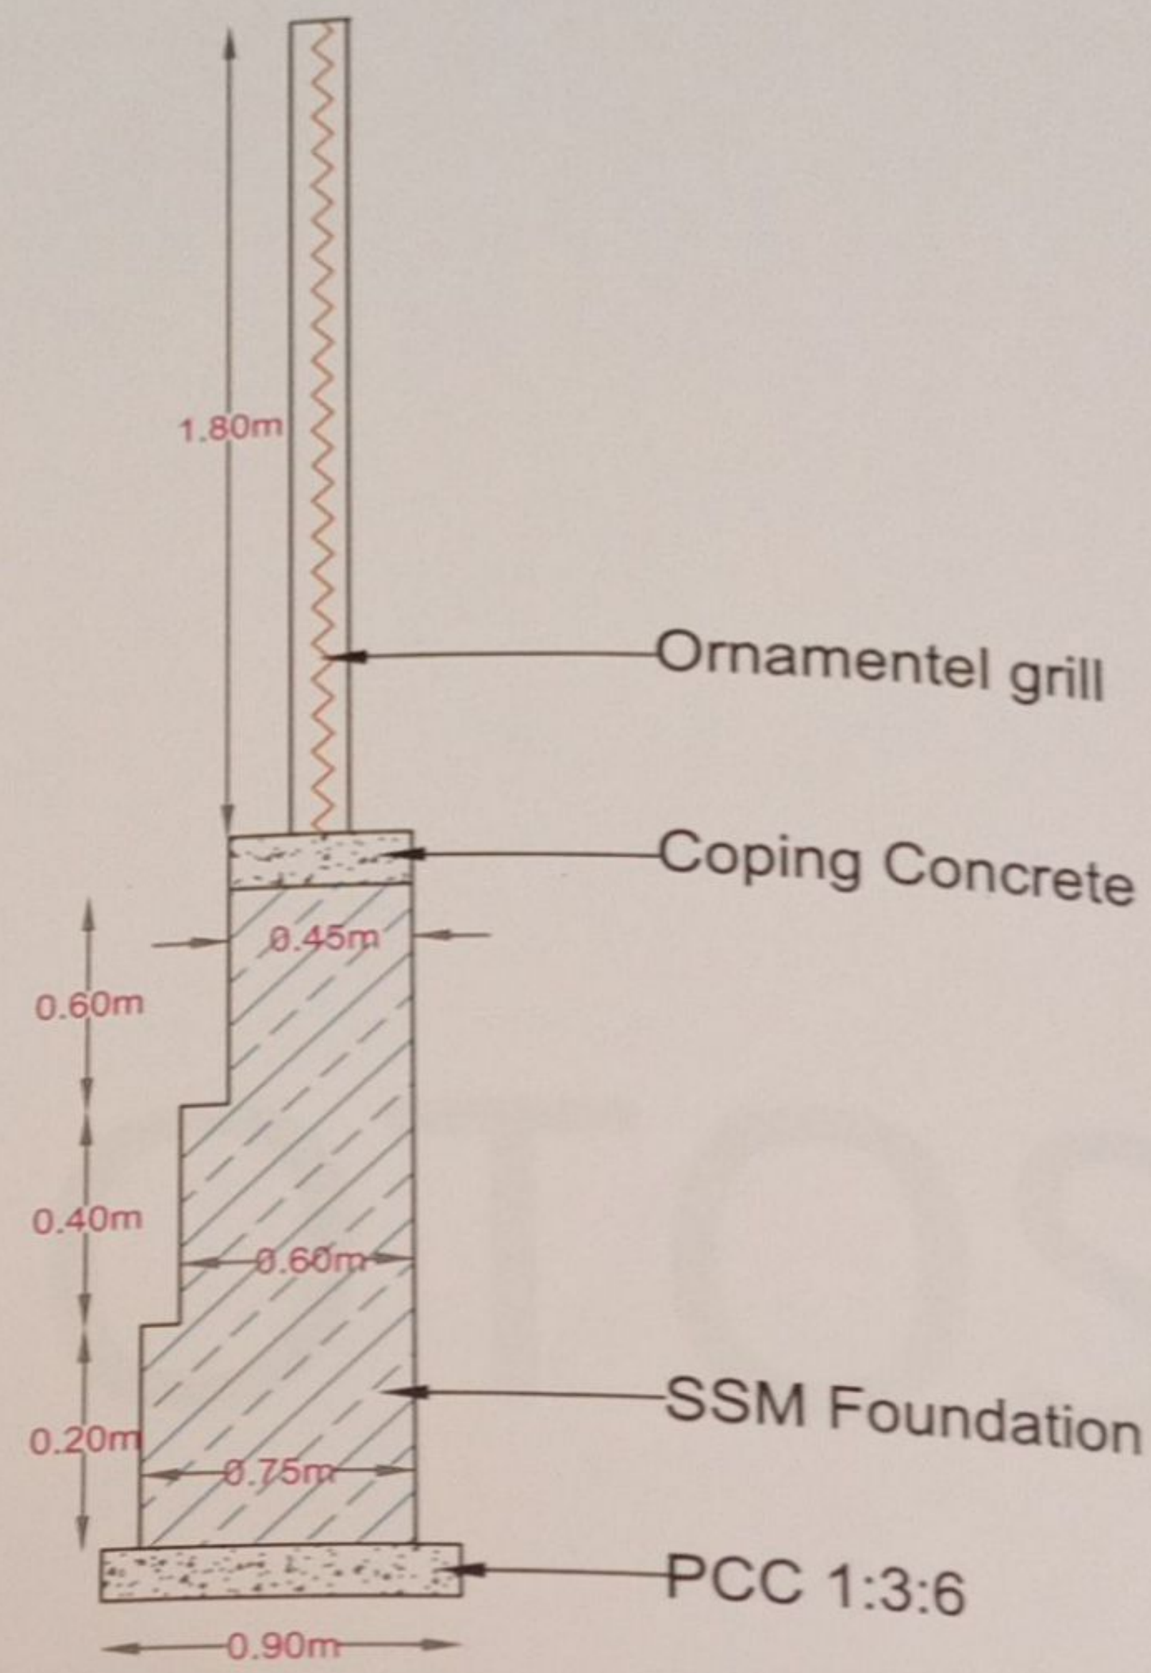

Typical Cross Section of SSM Foundation for Park Compound with grill

PROJECT NAME	DRAWING TITLE	CLINT	CONSULTANT
Improvements and Development of Sri Madivala Machideva Park, Major Sandeep Unnikrishnan Park, in Attur Ward No-03 of Yelahanaka Assembly Constituency.	Column Details	BRUHATH BANGALORE MAHANAGARA PALIKE	SHINE ENGINEERING CONSULTANTS CIVIL

Scanned by TapScanner